Dt: 24.06.2019

GROUND WATER SURVEY REPORT

OPEN WELL/ BOREWELL
DATA OF SURVEY

a) Name of the Party : AEE BBMP.

b) Location of the Site : Yelemalappa new town

c) Area of the land : Jothi nagara

INVESTIGATION REPORT

1) GEOLOGY OF THE AREA : Granite Gneiss Rock

2) Recommended Site for drilling : W. 3

3) Total depth to be drilled : 1000' - 1100'

4) Approx. casing pipe required : 100' - 120'

5) No. of water bearing Zones : 4

6) No. of favourable spots marked : 8

7) Qty. of water expected : 2' - 3

8) Method of survey carried out :

9) Remarks : 6 1/2 Q+ Pressure

AEE

AEE

p.T.O. : Terms & Conditions

HYDROGEOLOGIST
(M.G. RAJASHEKHAR, M.Sc., DEG., F.G.S.)

BOREWELL SITE PLAN

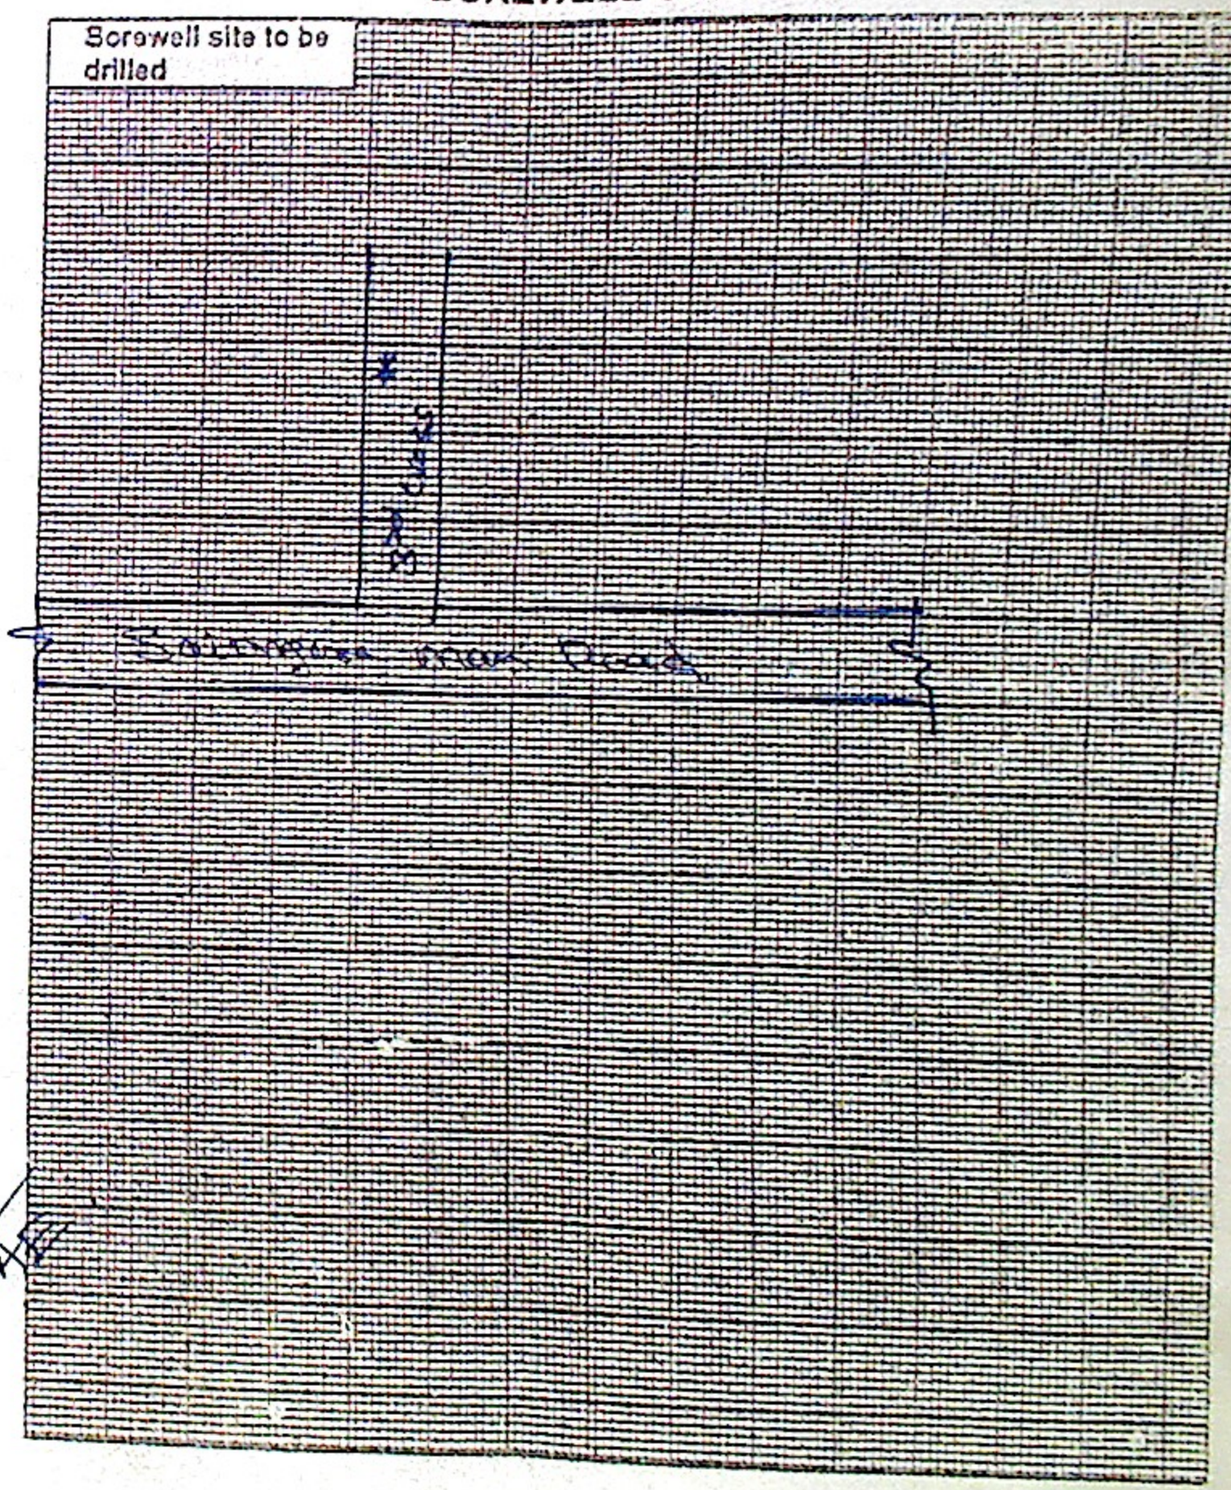

Dt. 24.06.2019

GROUND WATER SURVEY REPORT

OPEN WELL/ BOREWELL
DATA OF SURVEY

a) Name of the Party : AEE BBMP

b) Location of the Site : Yelachenahalli Kanakapura

c) Area of the land : Anandhapura

INVESTIGATION REPORT

1) GEOLOGY OF THE AREA : Granite gneiss

2) Recommended Site for drilling : WS

3) Total depth to be drilled : 1000' – 1200'

4) Approx. casing pipe required : 120' – 180'

5) No. of water bearing Zones : – 3 –

6) No. of favourable spots marked : – 8 –

7) Qty. of water expected : 2' – 3'

8) Method of survey carried out :

9) Remarks : 6/12" Bit Used

P.T.O. - *Terms & Conditions*

AEE

HYDROGEOLOGIST
(M.G. RAJASHEKHAR, M.Sc., DEG., F.G.S.)

BOREWELL SITE PLAN

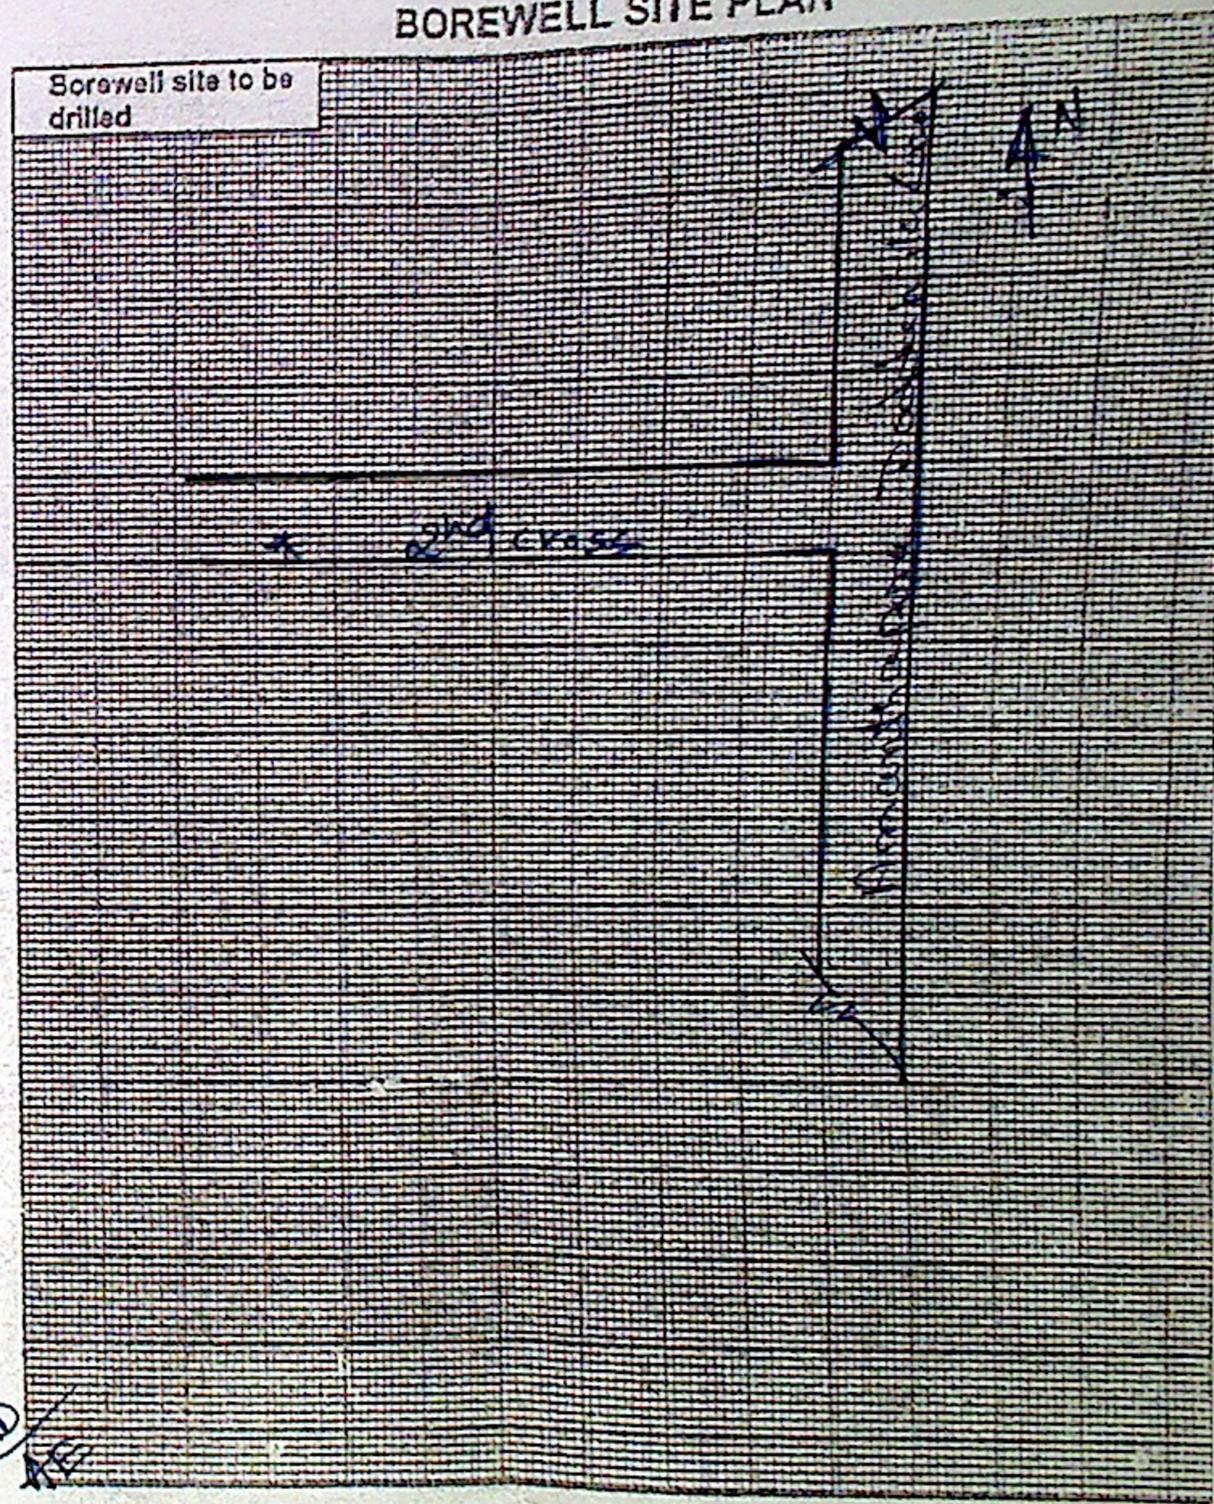

Dt: 24.06.2019

GROUND WATER SURVEY REPORT

OPEN WELL/ BOREWELL
DATA OF SURVEY

a) Name of the Party : AEE BBMP

b) Location of the Site : Yelahanka New Town

c) Area of the land : Munisomapura Road

INVESTIGATION REPORT

1) GEOLOGY OF THE AREA :

2) Recommended Site for drilling : W.3.

3) Total depth to be drilled : 1100'-1200

4) Approx. casing pipe required : 120'— 140'

5) No. of water bearing Zones :

6) No. of favourable spots marked : ~4~

7) Qty. of water expected : ~8"

8) Method of survey carried out : 2½'-3'

9) Remarks : 6 1/2 Inch Bore well

P.T.O. - *Terms & Conditions*

HYDROGEOLOGIST
(M.G. RAJASHEKHAR, M.Sc., DEG., F.G.S.)

AEE

BOREWELL SITE PLAN